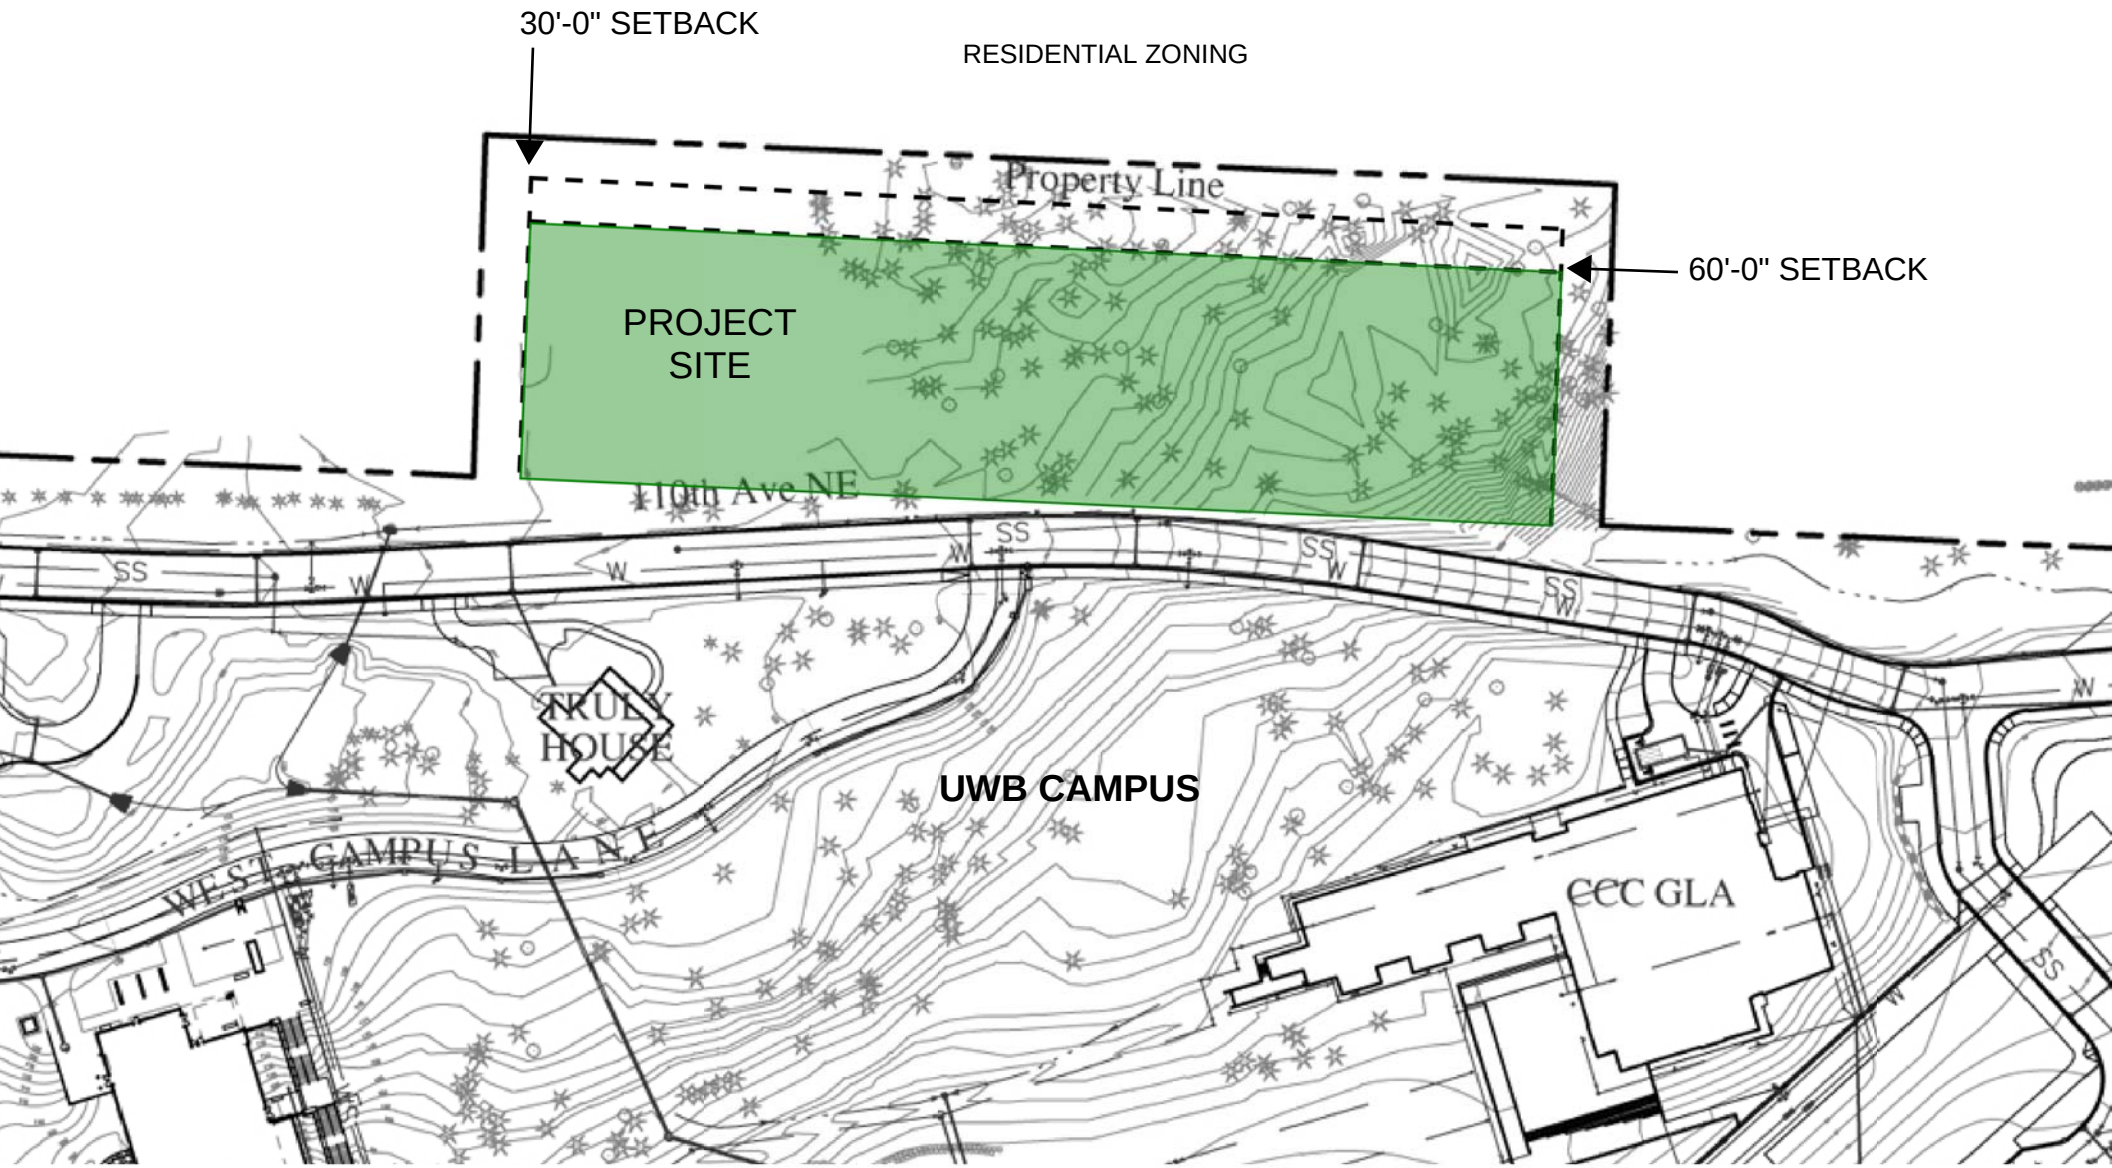
30'-0" SETBACK
RESIDENTIAL ZONING
Property Line
60'-0" SETBACK
PROJECT SITE
10th Ave NE
TRULY HOUSE
UWB CAMPUS
WEST CAMPUS LANE
CCC GLA